


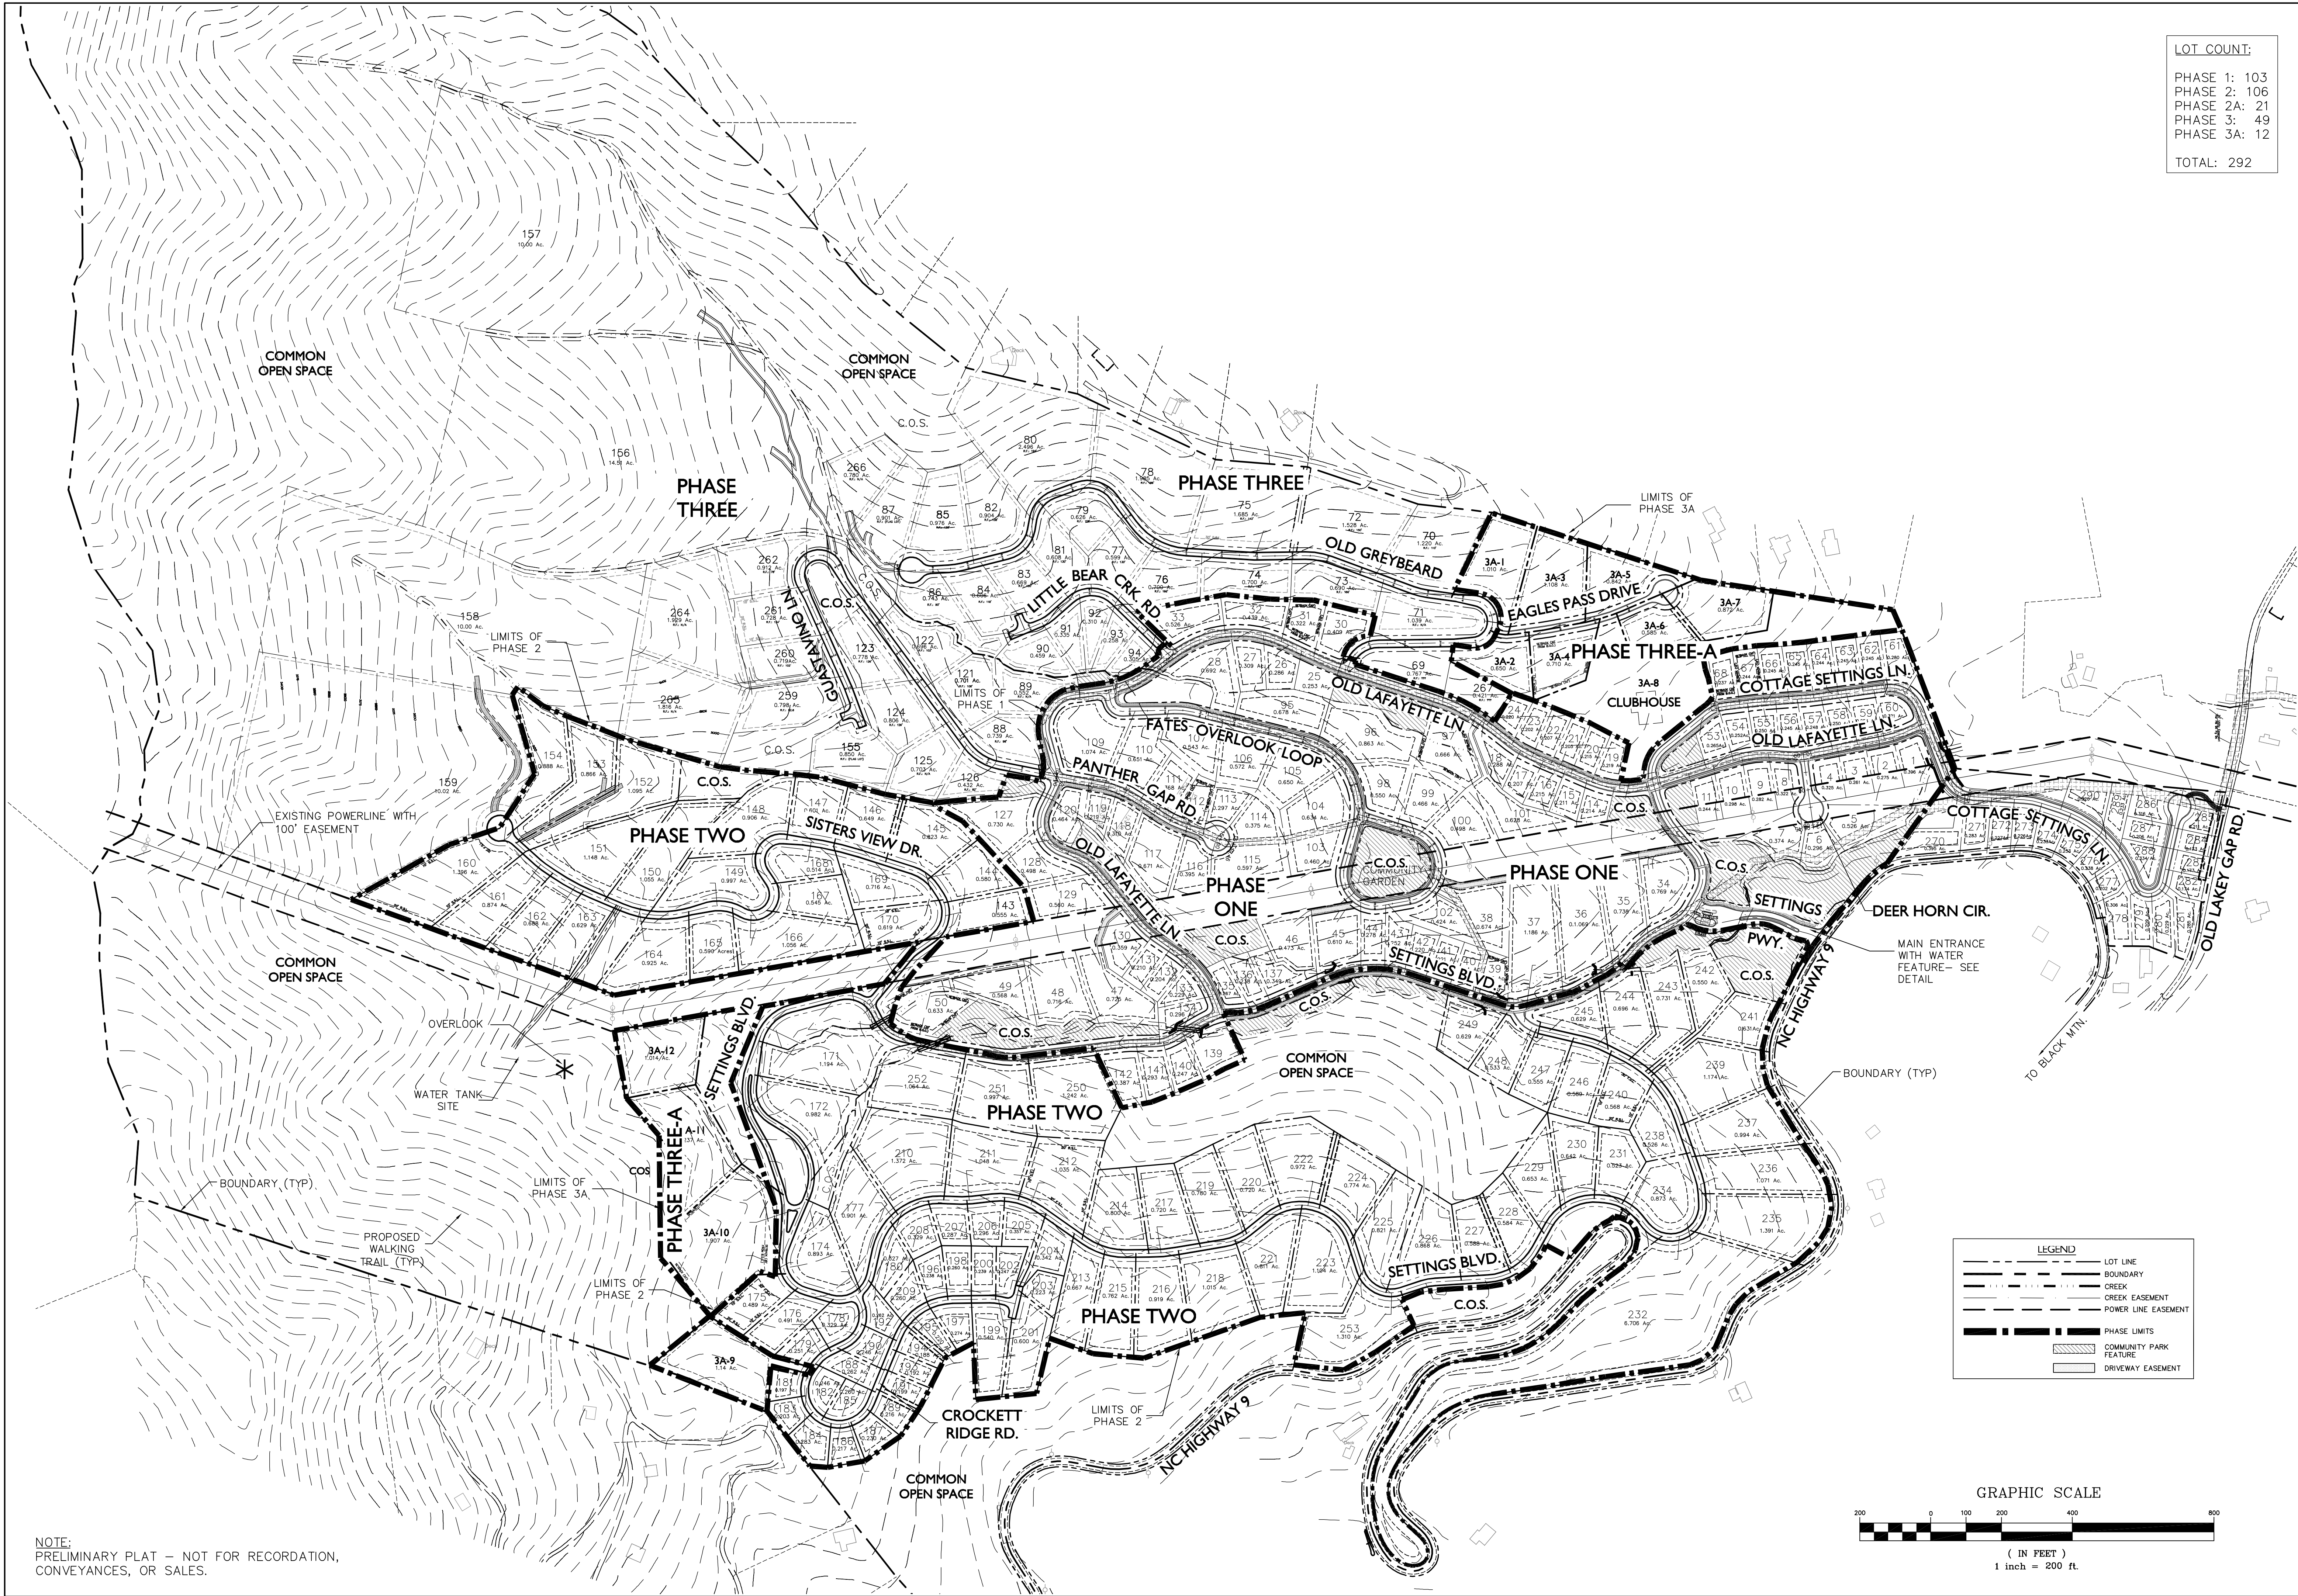



THE SETTINGS OF BLACK MOUNTAIN
PHASING MASTER PLAN
THE SETTINGS DEVELOPMENT COMPANIES, LLC

BUNCOMBE COUNTY, NC.

REVISIONS:
8/23/07 SITE CHANGES

DATE: 06/22/07
DESIGNED BY: JHK
DRAWN BY: DCB
CHECKED BY: MAK
SCALE: 1"=200'
PROJECT #: 604049
SHEET NUMBER:
S-0

LandDesign
Grove Arcade Building
One Page Avenue, Suite 220
Asheville, NC 28803
P: 828.281.1447 F: 828.281.1449
www.LandDesign.com

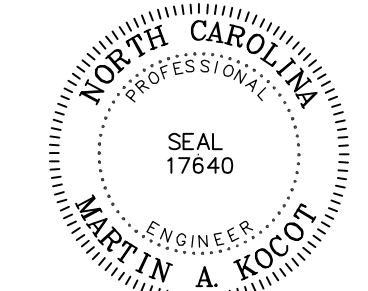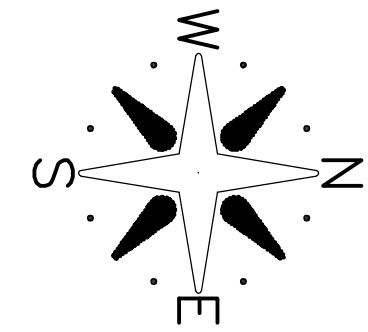

G:\600049\049\Cad\Civil\PHASINGMASTERPLAN.dwg Nov 30, 2007 12:30PM mgaston